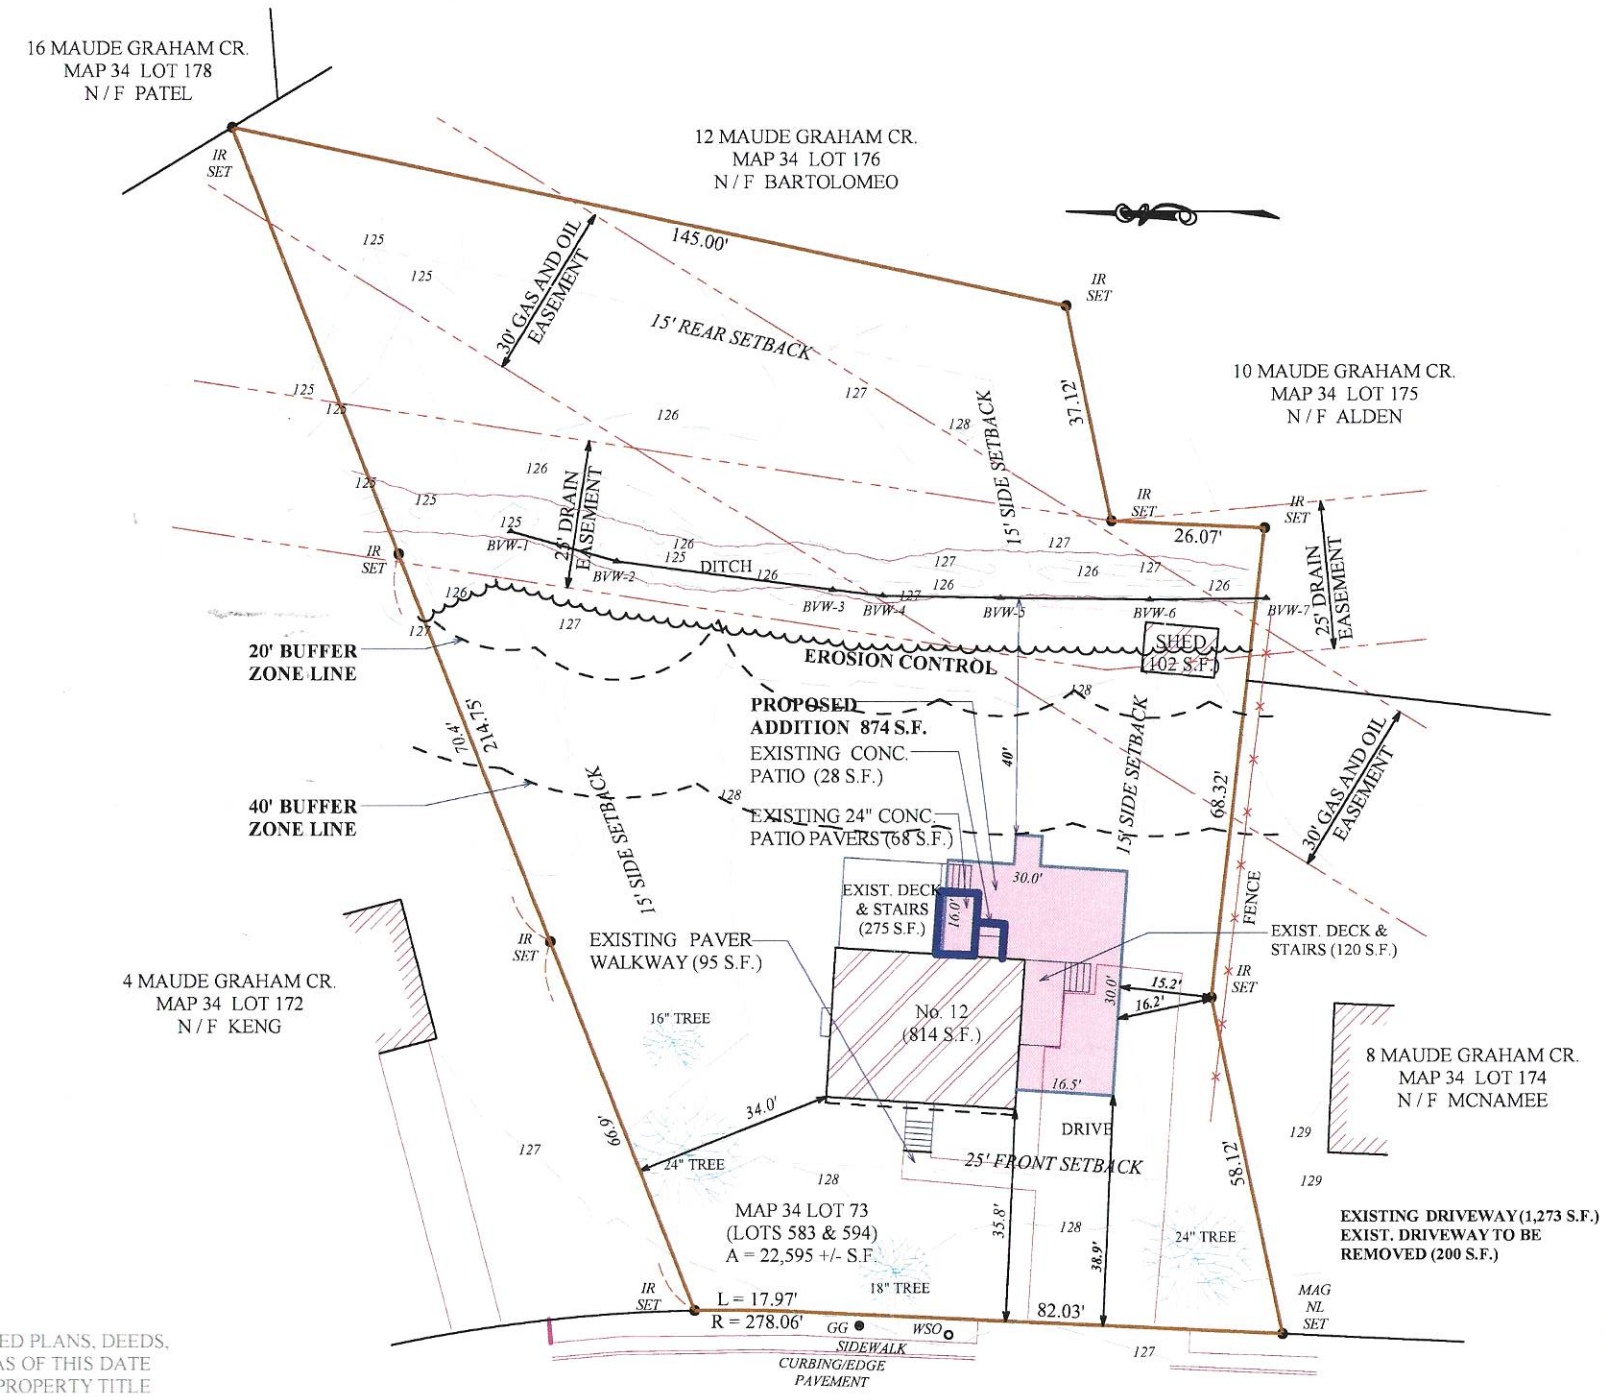

NOTES :

ASSESSORS MAP 34 LOT 173

RECORD OWNER : MICHAEL A. & COLLEEN T. MCLEAN

LOT ADDRESS : 6 MAUD GRAHAM CIRCLE
BURLINGTON, MA

DEED REFERENCE : BOOK 1240 PAGE 117
CERT. 270617

PLAN REFERENCE : PLAN 1980 OF 1960
L. Ct. 3671 Q & S

ZONING DISTRICT: RO

VERTICAL DATUM: NAVD88

THIS PLAN IS BASED ON THE REFERENCED PLANS, DEEDS, AND THE RESULTS OF A FIELD SURVEY AS OF THIS DATE NO CERTIFICATION IS INTENDED AS TO PROPERTY TITLE OR AS TO THE EXISTENCE OF UNWRITTEN OR UNRECORDED EASEMENTS

COMMONWEALTH OF MASSACHUSETTS
KIRK W. BENSON
No. 40036
PROFESSIONAL LAND SURVEYOR

6 16 20

KIRK W. BENSON, PRESIDENT, PLS #40036

PHOTO REPRODUCTION OF THE PROFESSIONAL SEAL IS INDICATIVE OF UNAUTHORIZED REPRODUCTION OF THIS PLAN AND IS TO BE CONSIDERED A COPYRIGHT INFRINGEMENT AND / OR FRAUD. ENFORCEMENT AUTHORITY SHALL NOT ACCEPT PHOTO REPRODUCTION FOR ANY PURPOSE. THIS PLAN IS FOR ORIGINAL OWNER'S PURPOSE AND IS NOT TO BE SOLD OR TRANSFERRED TO ANY NEW OWNER OR THIRD PARTY.

PLAN OF LAND

Located At

6 MAUD GRAHAM CIRCLE
BURLINGTON, MA

Prepared By

American Land Survey Associates, Inc.
Kirk W. Benson, President, PLS
42 Cherry Street Gloucester, MA 01930
978-281-7878

SCALE 1" = 20' JUNE 16, 2019

Prepared For

MICHAEL & COLLEEN MCLEAN

0 20 40 80

J-2511