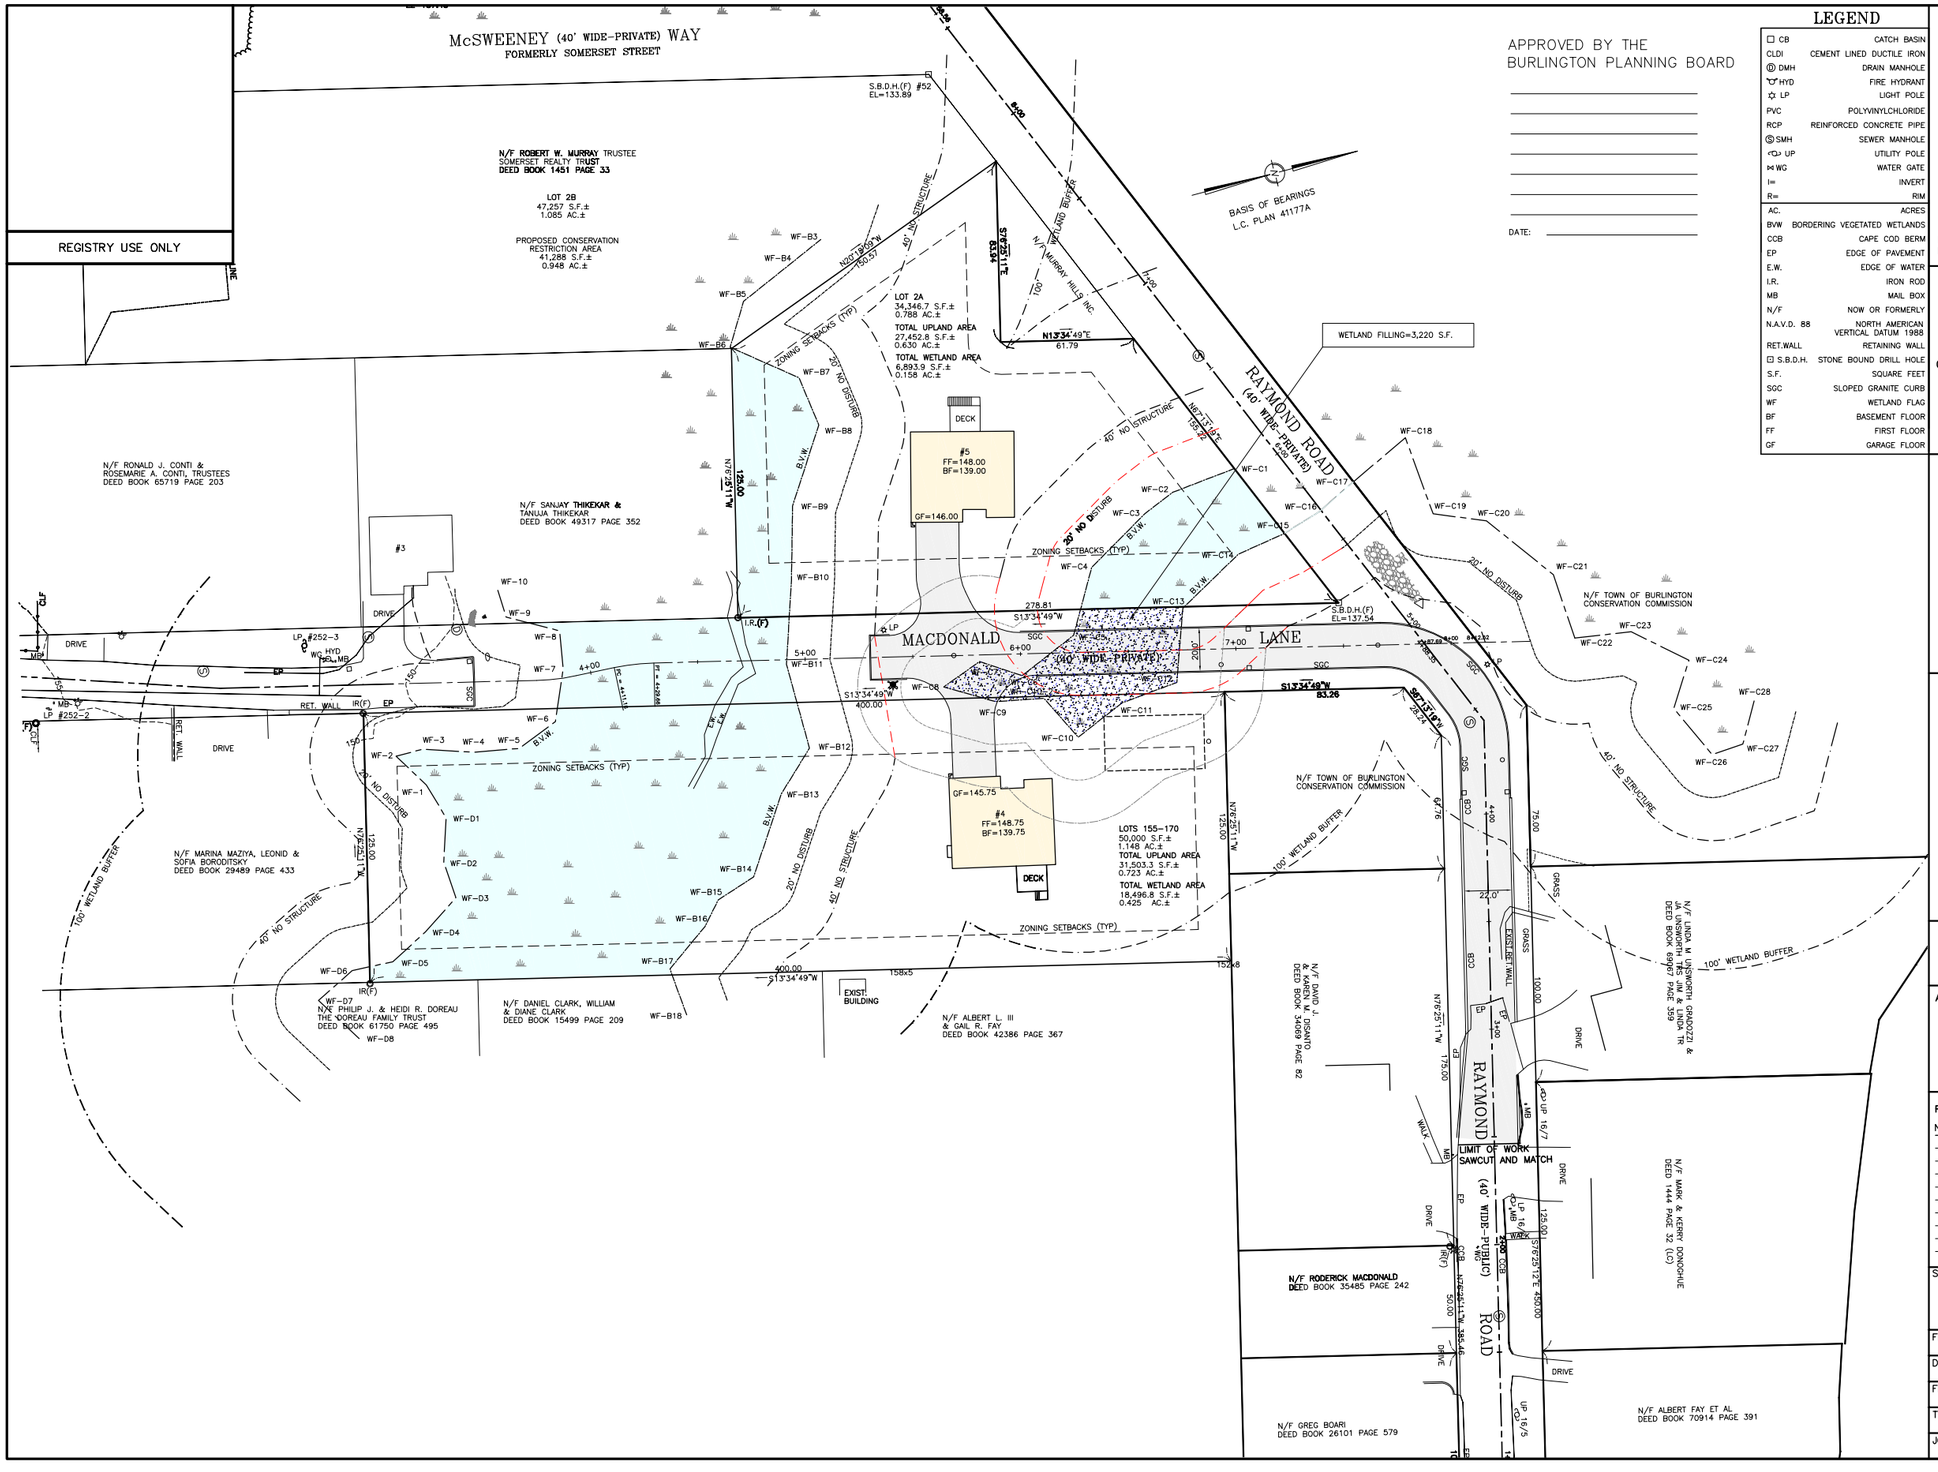

APPROVED BY THE
BURLINGTON PLANNING BOARD

_____

_____

_____

_____

_____

_____

_____

DATE: _____

LEGEND

CB	CATCH BASIN
CLDI	CEMENT LINED DUCTILE IRON
DMH	DRAIN MANHOLE
HYD	FIRE HYDRANT
LP	LIGHT POLE
PVC	POLYVINYLCHLORIDE
RCP	REINFORCED CONCRETE PIPE
SMH	SEWER MANHOLE
UP	UTILITY POLE
WG	WATER GATE
I=	INVERT
R=	RIM
AC.	ACRES
BVW	BORDERING VEGETATED WETLANDS
CCB	CAPE COD BERM
EP	EDGE OF PAVEMENT
E.W.	EDGE OF WATER
I.R.	IRON ROD
MB	MAIL BOX
N/F	NOW OR FORMERLY
N.A.V.D. 88	NORTH AMERICAN VERTICAL DATUM 1988
RET.WALL	RETAINING WALL
S.B.D.H.	STONE BOUND DRILL HOLE
S.F.	SQUARE FEET
SGC	SLOPED GRANITE CURB
WF	WETLAND FLAG
BF	BASEMENT FLOOR
FF	FIRST FLOOR
GF	GARAGE FLOOR

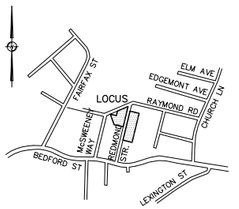

LOCUS MAP
NOT TO SCALE

COMMONWEALTH ENGINEERING INC.
CIVIL ENGINEERS & LAND SURVEYORS
27 CAMBRIDGE STREET
SUITE 106
BURLINGTON, MA 01803
TEL (781) 229-0411
FAX (781) 229-0520
WWW.COMMONENG.COM

DEFINITIVE SUBDIVISION #4 & #5 REDMOND STREET IN BURLINGTON MIDDLESEX COUNTY MASSACHUSETTS

NOVEMBER 11, 2020

OVERVIEW

APPLICANT/OWNER

SOMERSET REALTY TRUST
ROBERT W. MURRAY, TRUSTEE
27 CAMBRIDGE STREET
BURLINGTON, MASSACHUSETTS

REVISIONS:

NO.	DATE	DESCRIPTION

SCALE: 1"=30'

30' 15' 0 30'

FIELD: DDO/ERN	CALCULATED: DDO
DRAWN: ERN	CHECKED: DDO
FILE PATH (H: /PROJ): 212033.00\DWG\REDMOND ST\ PHASE 2-RAYMOND RD\CEI-DEFIN.DWG	
TAB: COLORED	SHEET: RL1
JOB NO.: 218001.00	